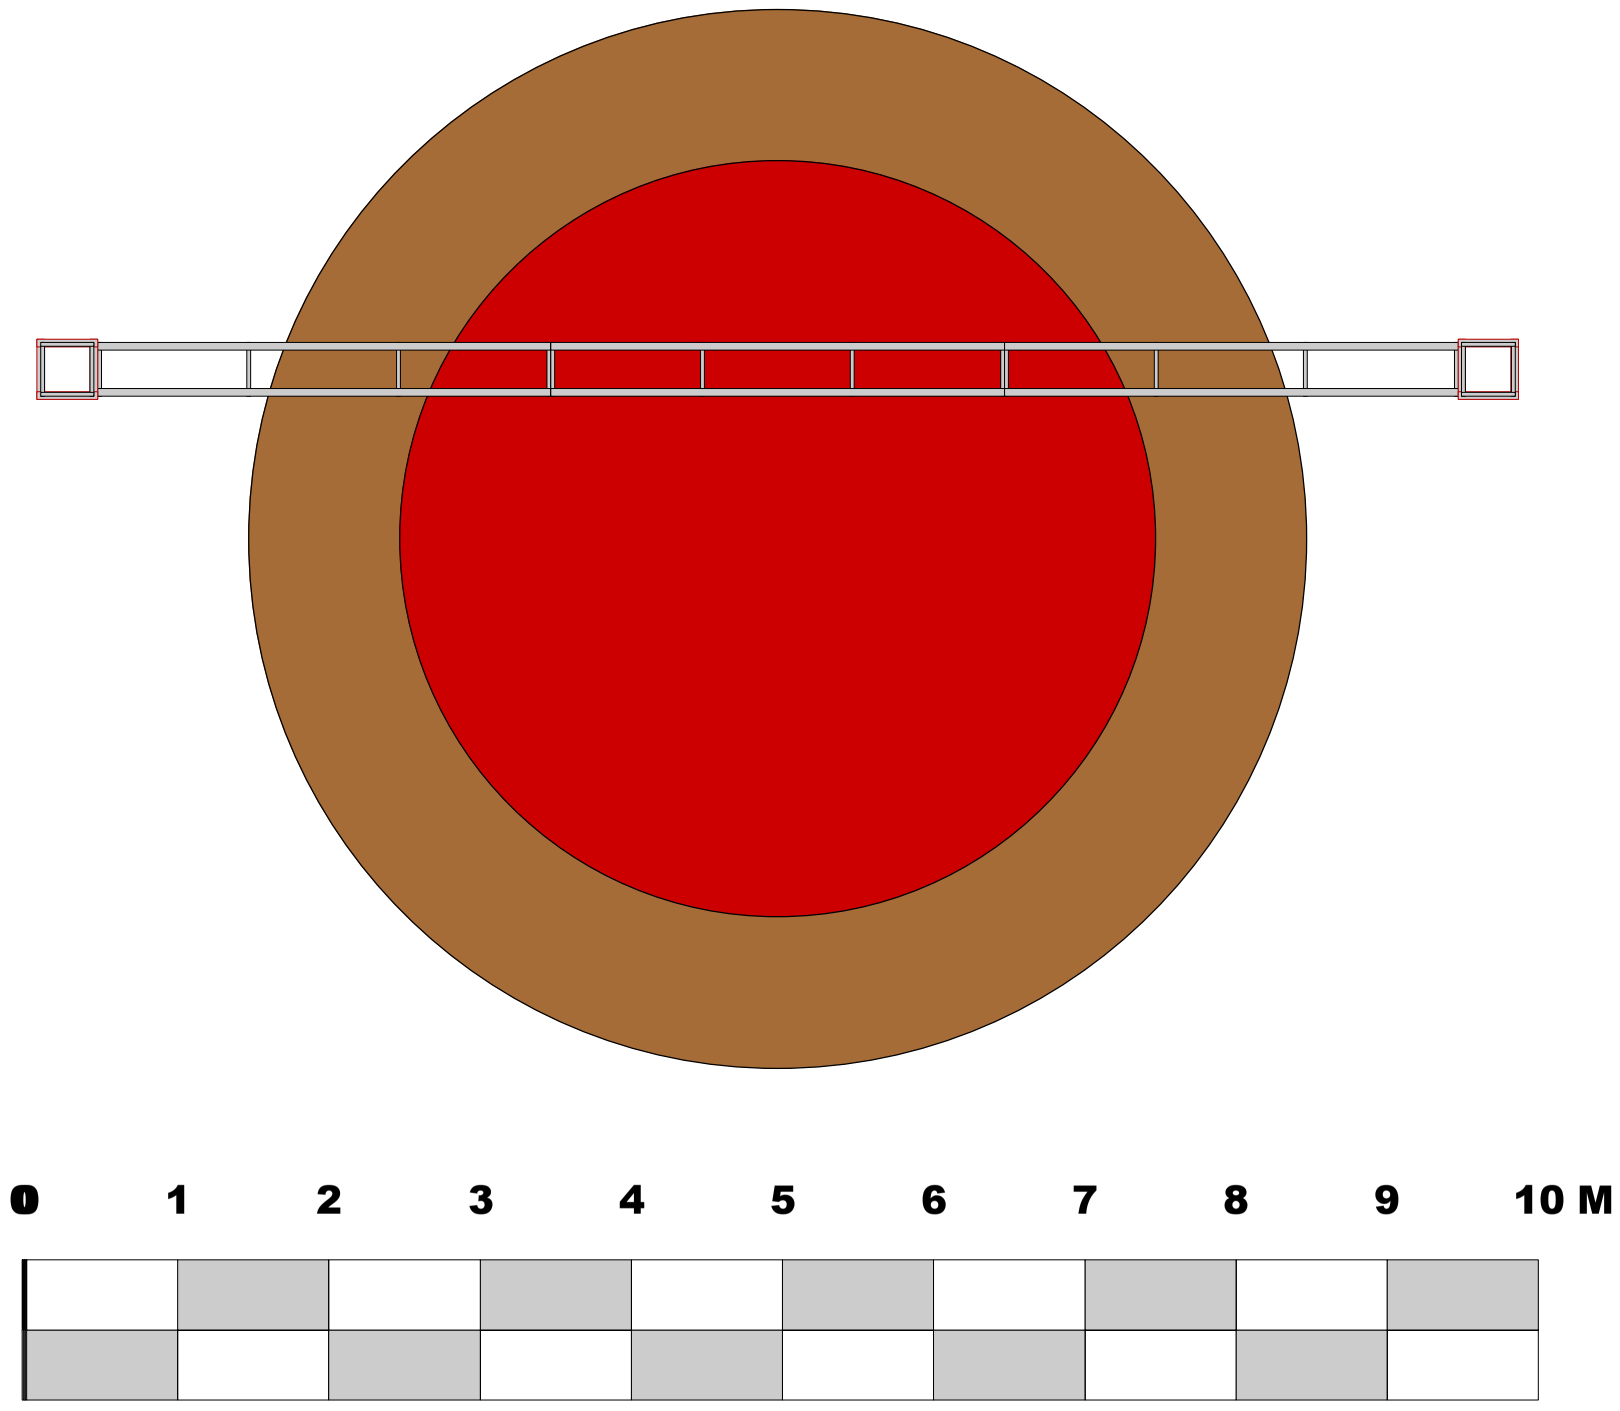

legend

notes

information

Venue: x
Show: The Candy Butchers
Director: Stephen Burton
Client: x
scale: 1:50 @ A3
date: 25/11/2005
drawn: Marko Respondeck
file: Truss-ring.mcd

contact

Marko Respondeck
6/129 Brighton Road, Elwood, 3184
m: +61 0 405 013 802
p: +61 3 9531 6350
e: respondeck@hotmail.com
marko respondeck

freiraum